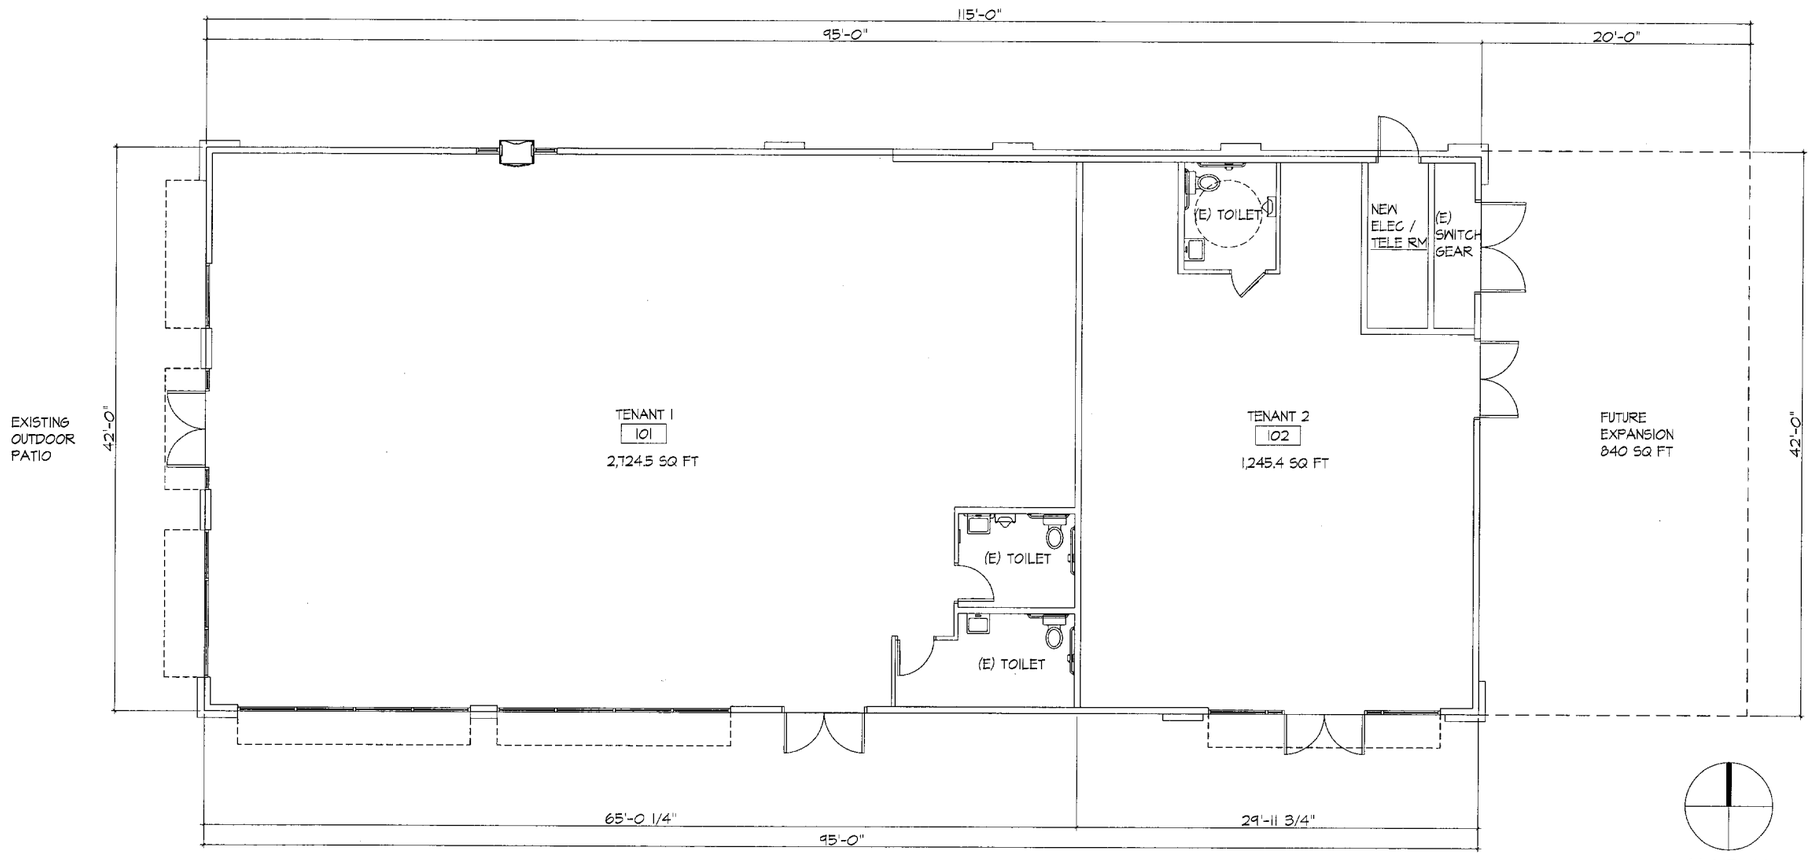

1 FLOOR PLAN
1/4"=1'-0"

KKE architects

KKE Architects, Inc.
525 e. colorado blvd. 4th floor
pasadena, ca 91101

(626) 796-8230
(626) 796-8735 FAX
www.kke.com

minneapolis
newport beach
las vegas
pasadena
irvine

Key Plan NORTH

MARTIN PROPERTIES, INC.
4195 E. THOUSAND OAKS BLVD.
SUITE 125
THOUSAND OAKS, CA
91362

T: 805/371-4422
F: 805/371-4122

No.	Date	Revision Description

540 WEST AVENUE P PALMDALE, CA

BUILDING
FLOOR PLAN

Project	07.1045
Date	SEPTEMBER 7, 2008
Drawn by	KKE
Checked by	JPD

Drawing Number
SFP-1

Copyright © 2006 by KKE Architects, Inc.

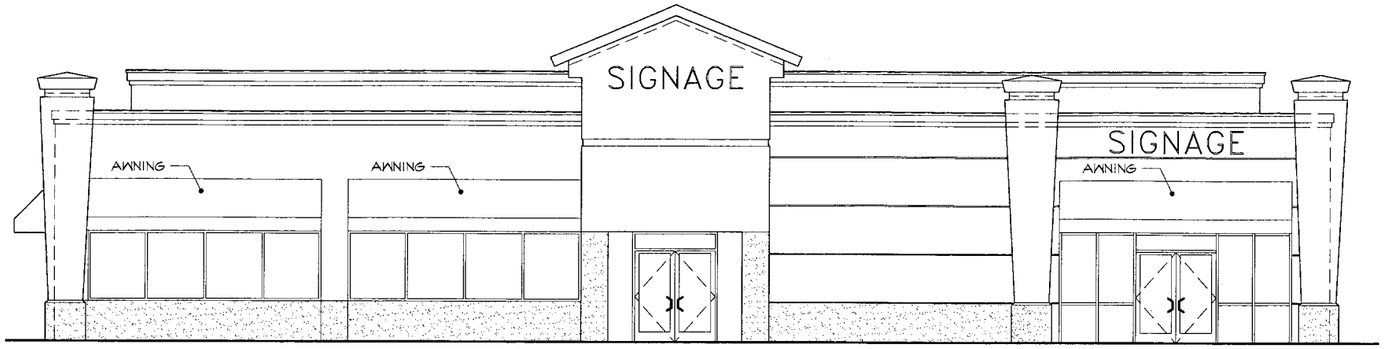

4 SOUTH ELEVATION
SCALE: 1/4"=1'-0"

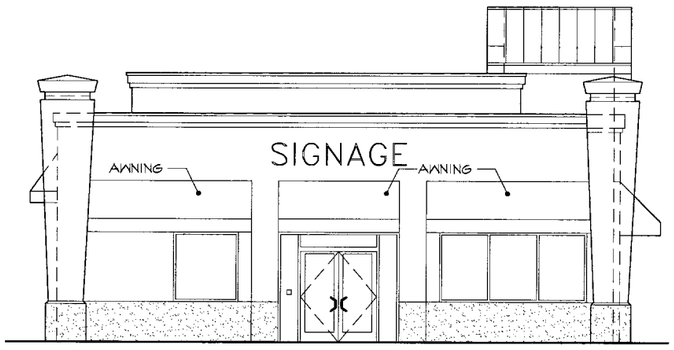

3 WEST ELEVATION
SCALE: 1/4"=1'-0"

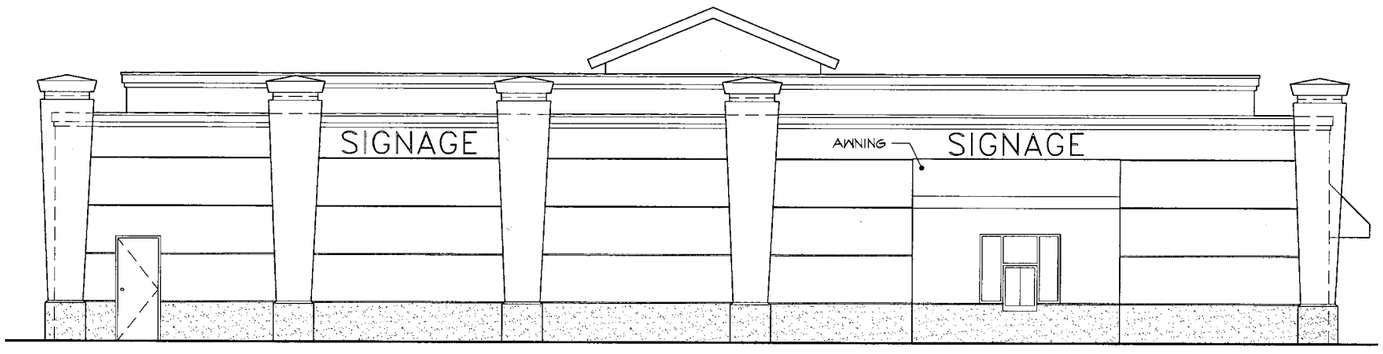

2 NORTH ELEVATION
SCALE: 1/4"=1'-0"

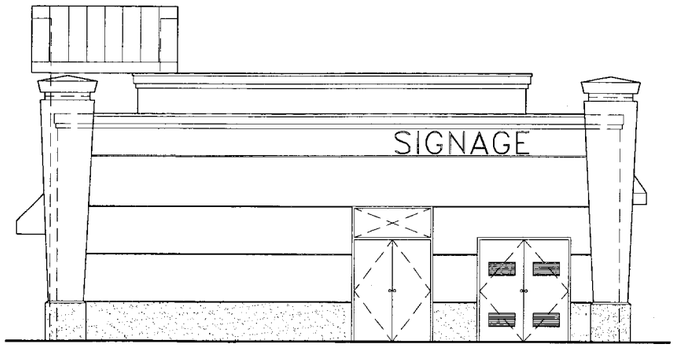

1 EAST ELEVATION
SCALE: 1/4"=1'-0"

KKE architects

KKE Architects, Inc.
525 e. colorado blvd. 4th floor
pasadena, ca 91101

(626) 796-8230
(626) 796-8735 FAX
www.kke.com

minneapolis
newport beach
las vegas
pasadena
irvine

Key Plan

NORTH

MARTIN PROPERTIES, INC.
4195 E. THOUSAND OAKS BLVD.
SUITE 125
THOUSAND OAKS, CA
91362

T: 805/371-4422
F: 805/371-4122

No.	Date	Revision Description

540 WEST AVENUE P
PALMDALE, CA

BUILDING
EXRERIOR ELEVATIONS

Project	07.1045. Drawing Number
Date	SEPTEMBER 7, 2006 SE-1
Drawn by	KKE
Checked by	JPD

Copyright © 2006 by KKE Architects, Inc.

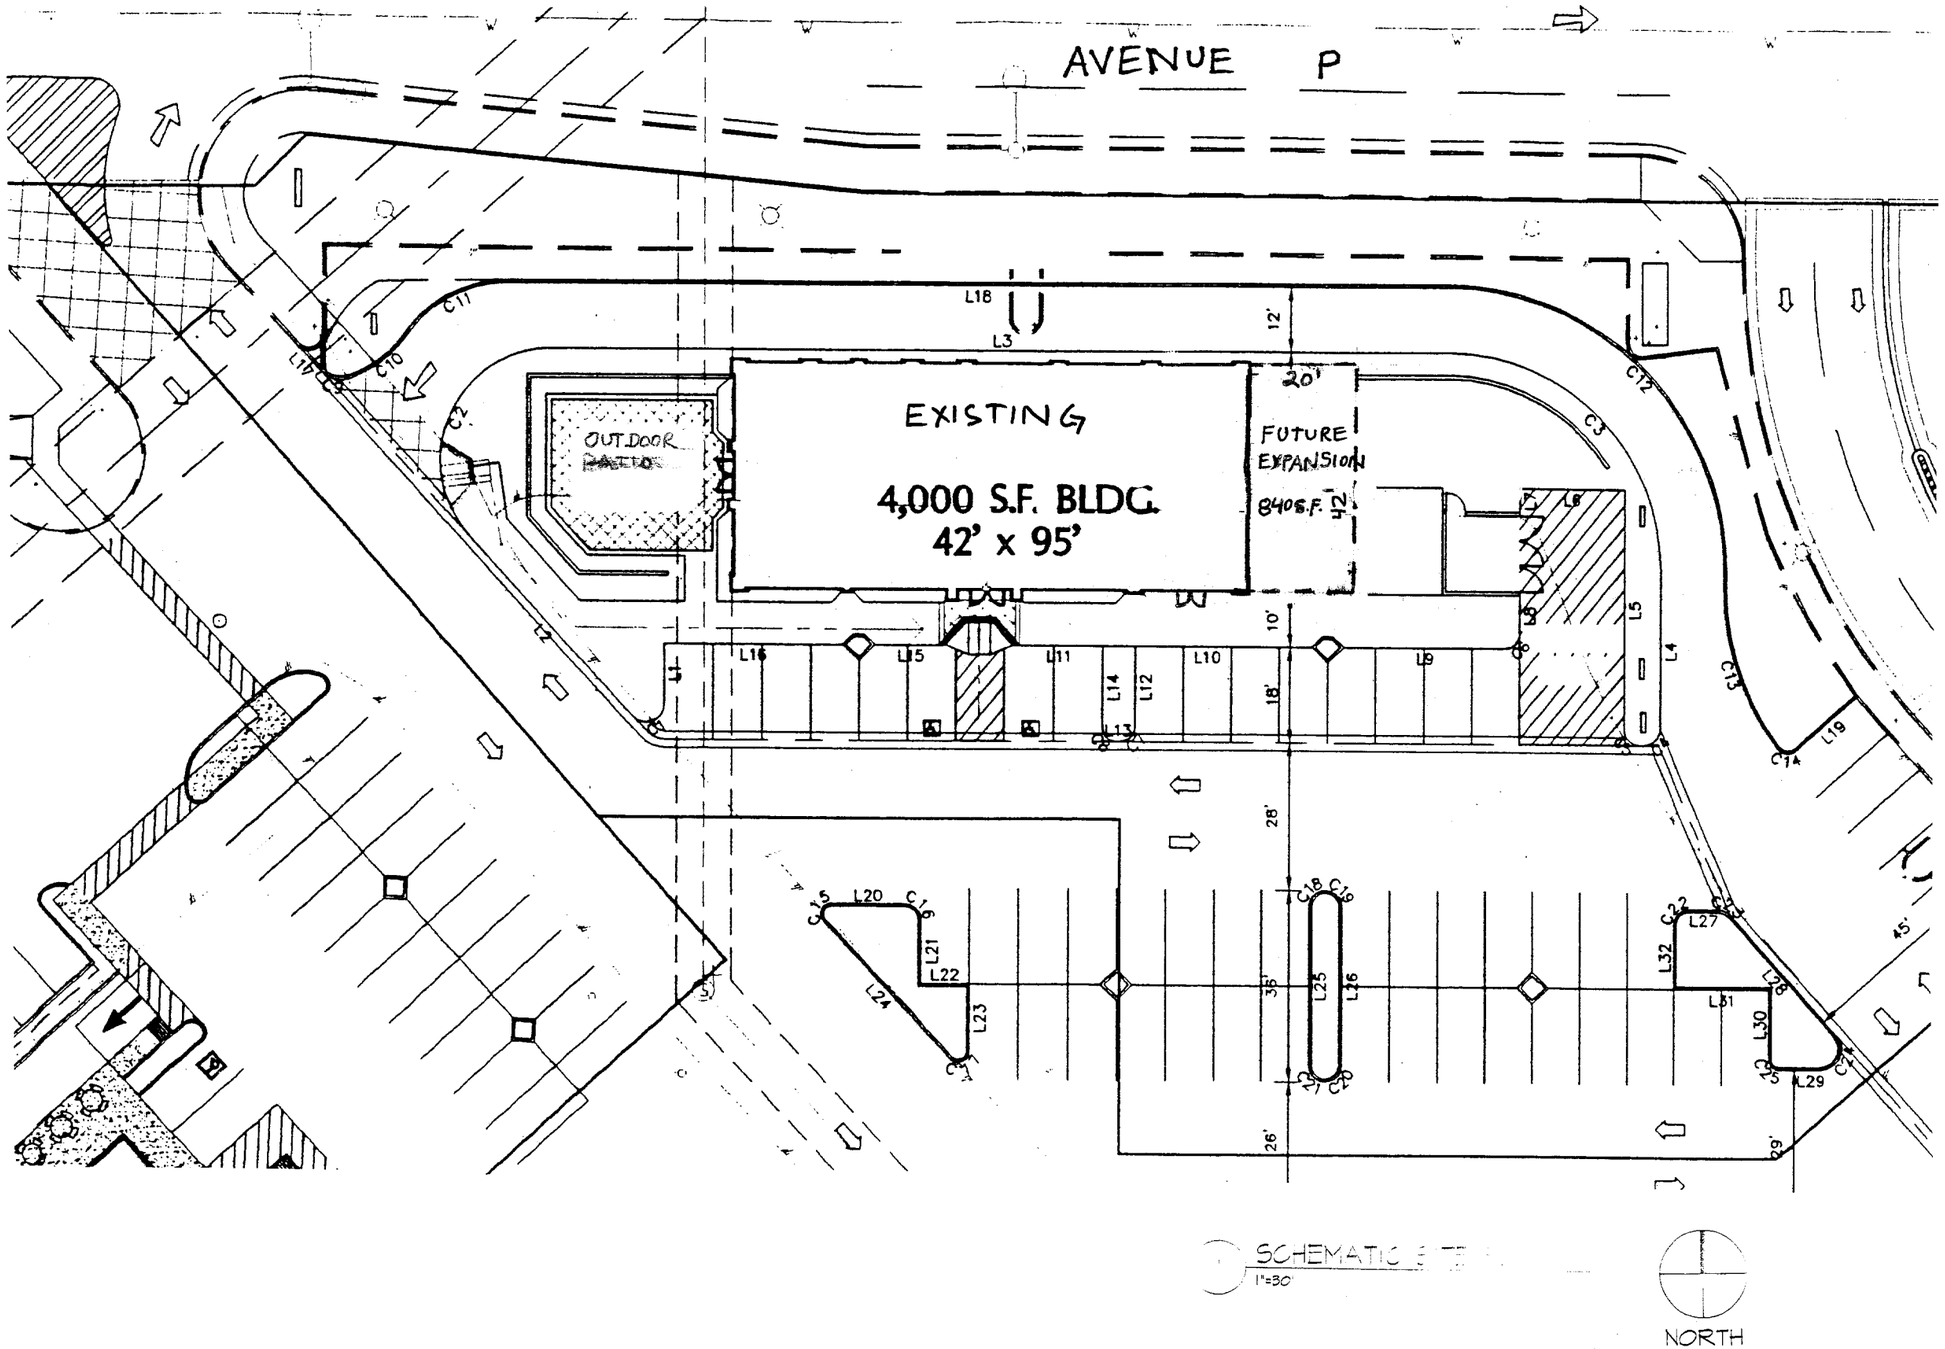

SCHEMATIC SITE PLAN
1"=30'

NORTH

R:\2007\1095 - 540 W Ave P, Palmdale, CA Old Krispy Kream\Cad\Design\01-Schematic Design\CAD\SSP-1.dwg, 9/8/2006 8:37:30 AM

KKE architects

KKE Architects, Inc.
525 e. colorado blvd. 4th floor
pasadena, ca 91101

(626) 796-8230
(626) 796-8735 FAX
www.kke.com

minneapolis
newport beach
las vegas
pasadena
irvine

Key Plan

NORTH

MARTIN PROPERTIES, INC.
4195 E. THOUSAND OAKS BLVD.
SUITE 125
THOUSAND OAKS, CA 91362
T: 805/371-4422
F: 805/371-4122

No.	Date	Revision Description

540 WEST AVENUE P
PALMDALE, CA

BUILDING

SCHEMATIC SITE PLAN

Project
Date
Drawn b
Checke

SSP-1